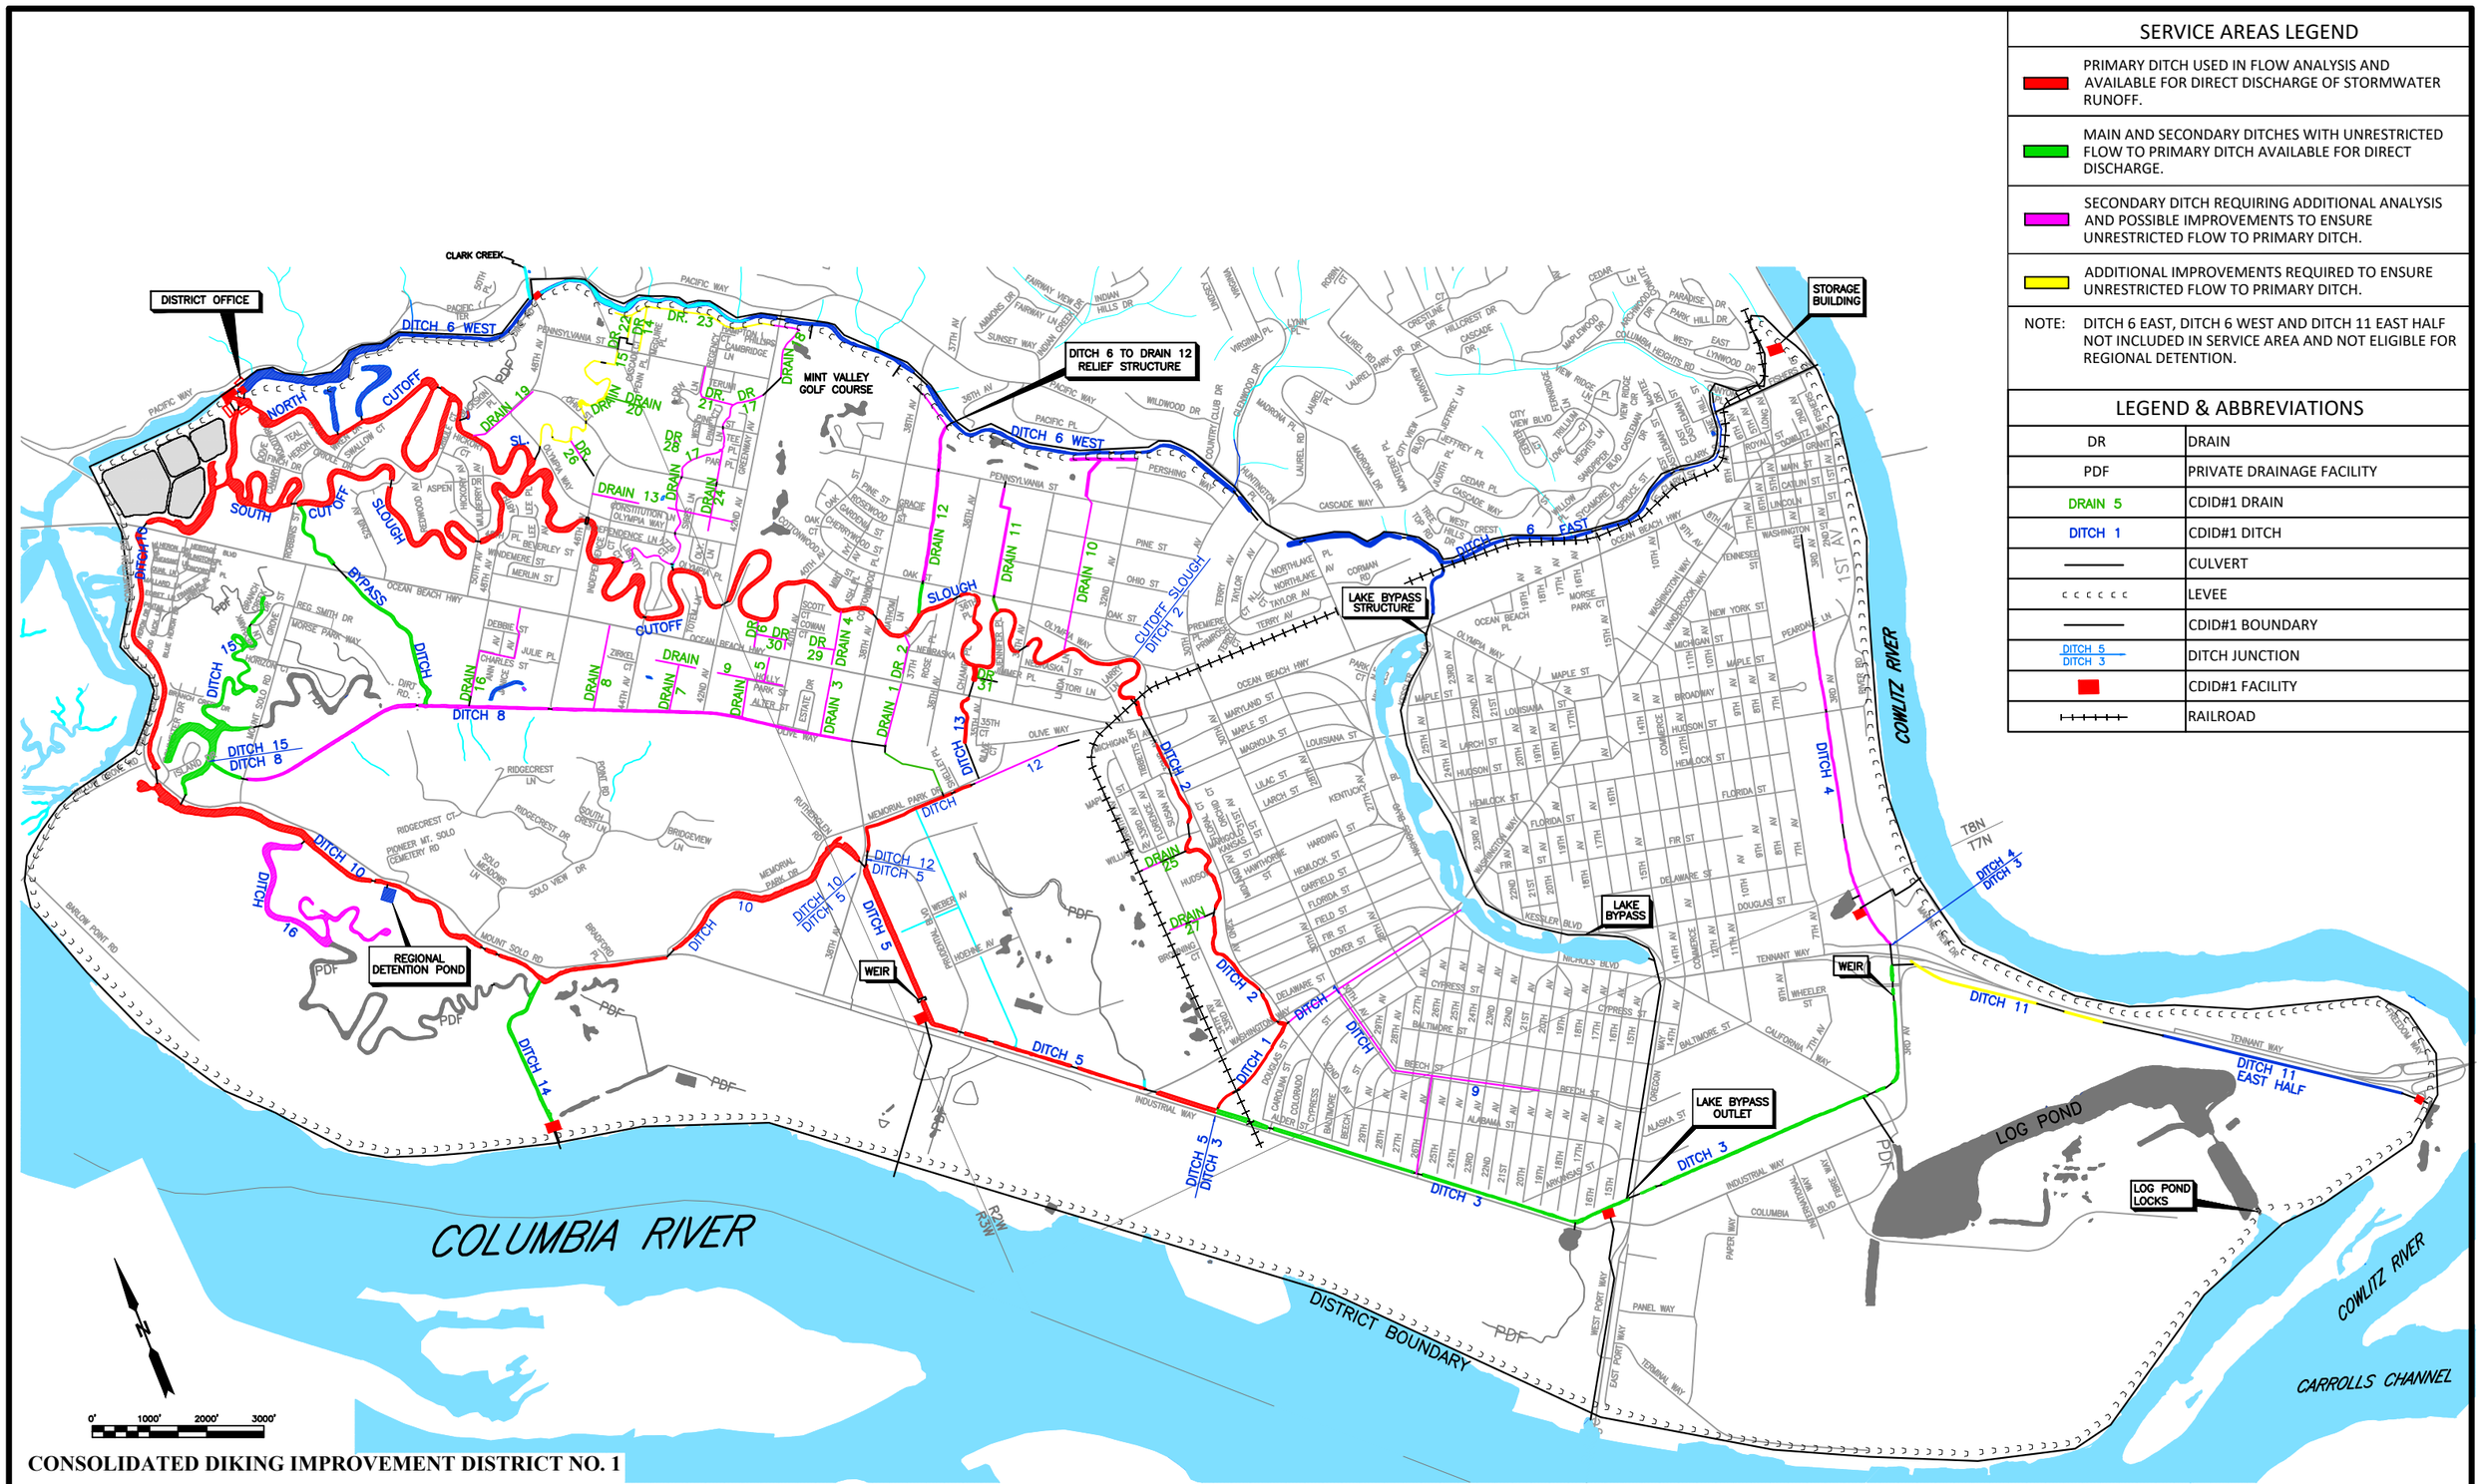


## SERVICE AREAS LEGEND

| | |
|---|---|
| | PRIMARY DITCH USED IN FLOW ANALYSIS AND AVAILABLE FOR DIRECT DISCHARGE OF STORMWATER RUNOFF. |
| | MAIN AND SECONDARY DITCHES WITH UNRESTRICTED FLOW TO PRIMARY DITCH AVAILABLE FOR DIRECT DISCHARGE. |
| | SECONDARY DITCH REQUIRING ADDITIONAL ANALYSIS AND POSSIBLE IMPROVEMENTS TO ENSURE UNRESTRICTED FLOW TO PRIMARY DITCH. |
| | ADDITIONAL IMPROVEMENTS REQUIRED TO ENSURE UNRESTRICTED FLOW TO PRIMARY DITCH. |

NOTE: DITCH 6 EAST, DITCH 6 WEST AND DITCH 11 EAST HALF NOT INCLUDED IN SERVICE AREA AND NOT ELIGIBLE FOR REGIONAL DETENTION.

## LEGEND & ABBREVIATIONS

| | |
|---|---|
| DR | DRAIN |
| PDF | PRIVATE DRAINAGE FACILITY |
| DRAIN 5 | CDID#1 DRAIN |
| DITCH 1 | CDID#1 DITCH |
| ——— | CULVERT |
| c c c c c c | LEVEE |
| ——— | CDID#1 BOUNDARY |
| DITCH 5 / DITCH 3 | DITCH JUNCTION |
| | CDID#1 FACILITY |
| | RAILROAD |

**CONSOLIDATED DIKING IMPROVEMENT DISTRICT NO. 1**

# REGIONAL DETENTION MAP

MAP BASED ON COWLITZ COUNTY GIS INFORMATION AND ASSESSOR'S MAP COMPILED 12/01/02

**LOCATION:**
Troy Cole\Misc\ District Wide Maps\Regional Detention Facility Service Areas to 2021